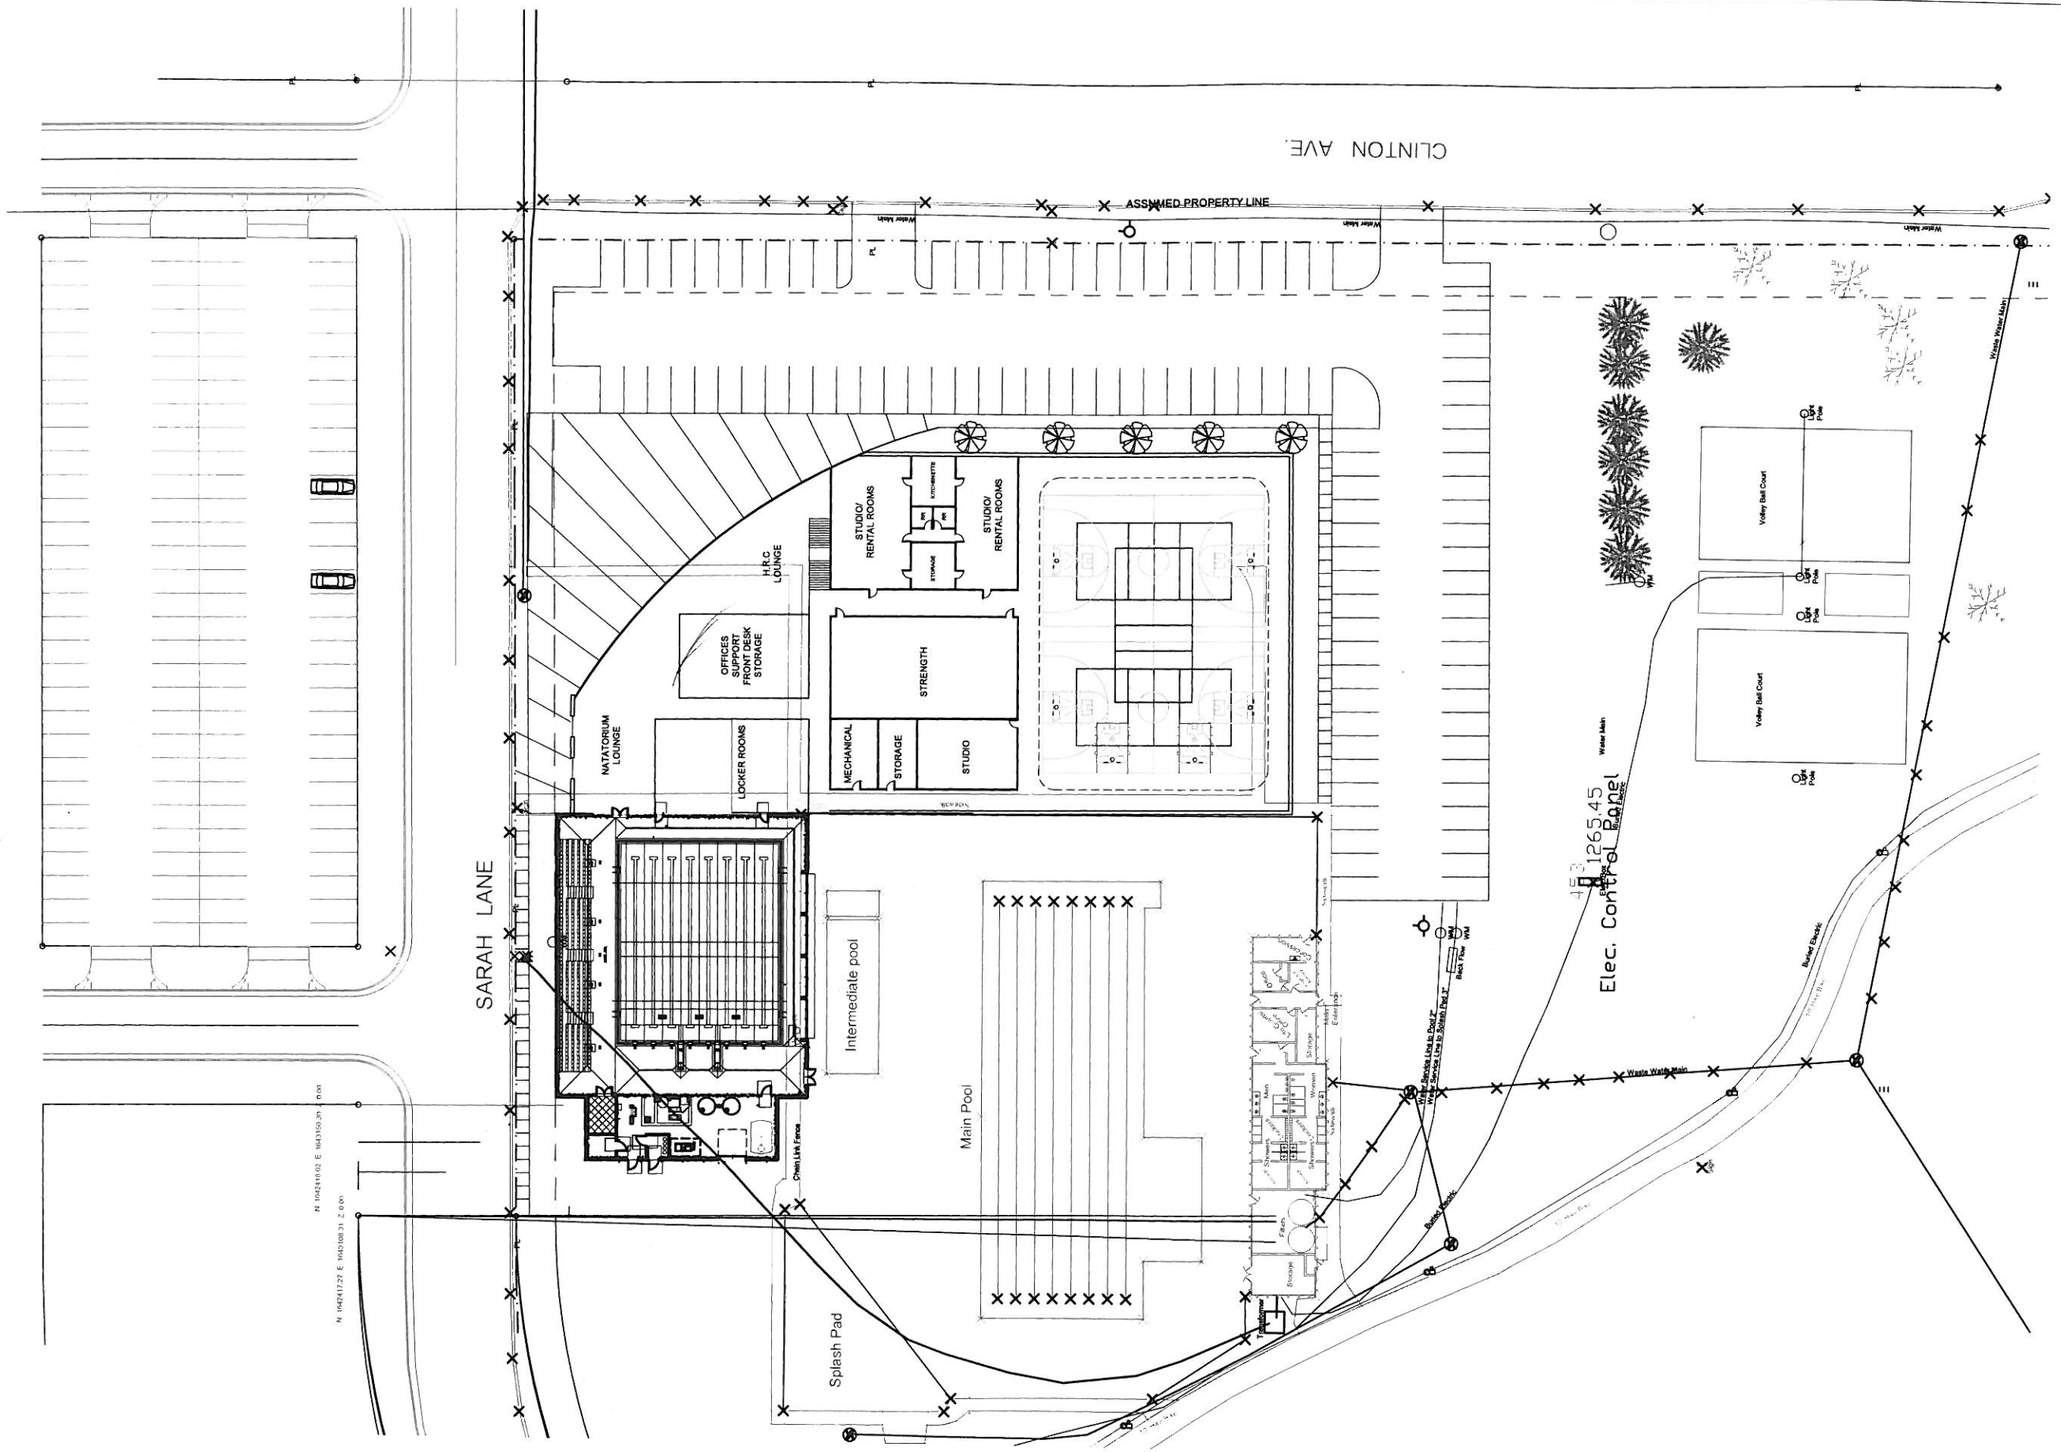

FIRST FLOOR PLAN
SCALE: NTS

HANONEY & ASSOCIATES ARCHITECTS
1726 South Hillside, Wichita, Kansas, 67211
Phone (316) 683-8005
Fax (316) 684-1441

2015
A NEW RECREATION CENTER FOR
CITY OF HAYSVILLE HAYSVILLE RECREATION
252 Sarah Lane Haysville, Kansas 67060

DRAWINGS ISSUED		
NO.	DATE	ITEM ISSUED
2	7/31	SCHEMATIC LAYOUT
1	7/28	SCHEMATIC LAYOUT

COMPUTER DRAWING

DATE: JULY 2015	
DRAWN BY:	CHECKED BY:
JL, BS, TH, LT, GH	MRH

SHEET

OPT 5

OF - SHEETS