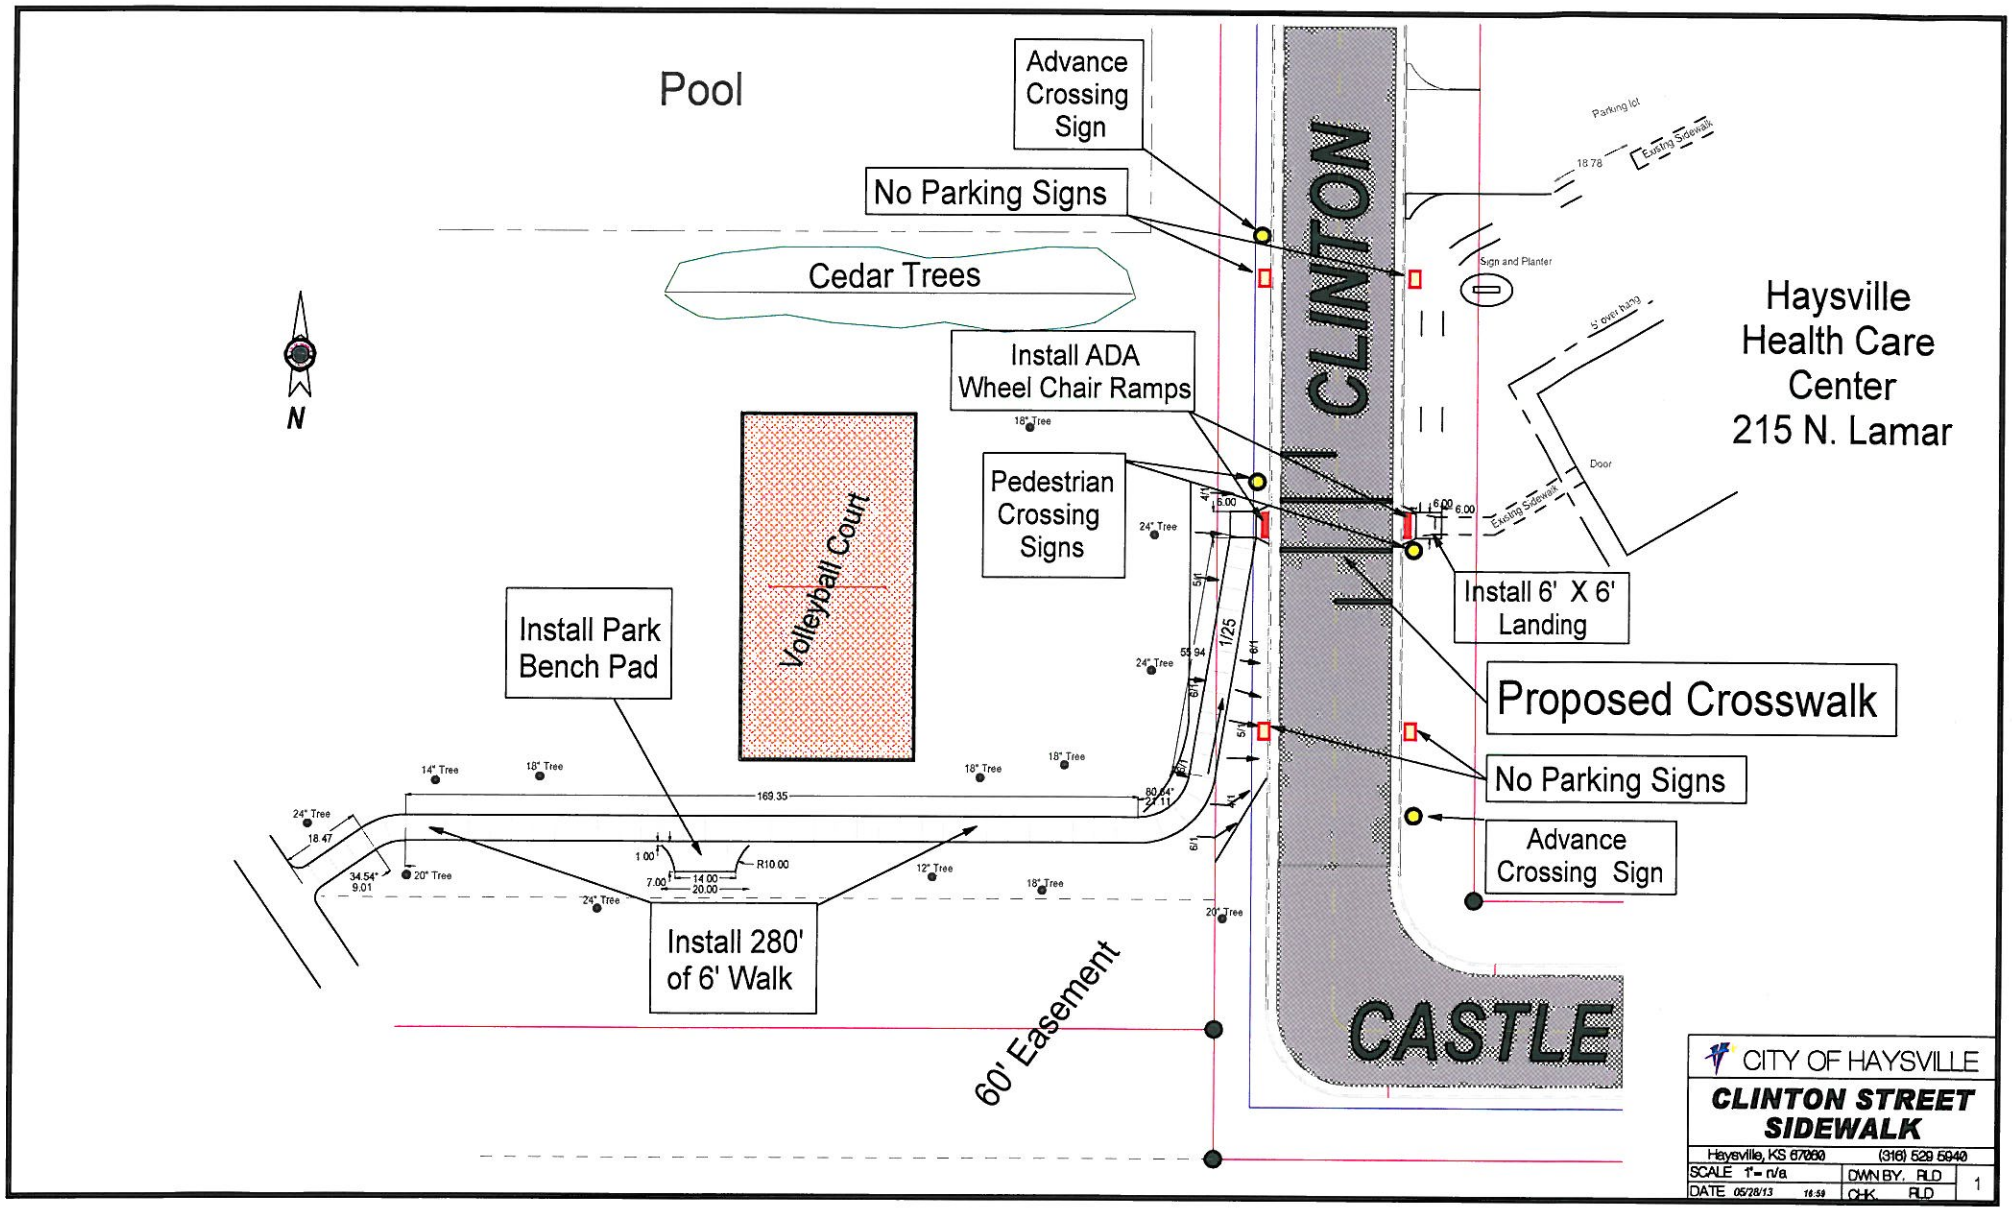
Pool
Advance Crossing Sign
No Parking Signs
Cedar Trees
N
Install ADA Wheel Chair Ramps
Pedestrian Crossing Signs
Volleyball Court
Install Park Bench Pad
Install 280' of 6' Walk
60' Easement
CLINTON
CASTLE
Haysville Health Care Center 215 N. Lamar
Install 6' X 6' Landing
Proposed Crosswalk
No Parking Signs
Advance Crossing Sign
Parking lot
Existing Sidewalk
Sign and Planter
Door
169.35
CITY OF HAYSVILLE
CLINTON STREET SIDEWALK
Haysville, KS 67060
(316) 529 5940
SCALE 1"= n/a
DWN BY. RLD
DATE 05/28/13
CHK. RLD
1